FilmL.A., Inc.
6255 W Sunset Blvd, 12th Floor
Hollywood, CA 90028
t: (213)977-8600 - f: (213)977-8601
www.filmla.com

Summary Information

Permit No: F00144119-A **Type of Permit:** FILMING **Release Date:** 10/26/2018

Production Company PINEAPPLE HARVEST, INC

Insured Company Name PINEAPPLE HARVEST, INC

Contact Phone No. 1 123456
Contact Phone No. 2
Fax
Address 1041 NORTH FORMOSA
WEST HOLLYWOOD, California
90046

Production Title PINEAPPLE HARVEST

Type of Production TV Drama

Producer Stephanie Meuer

Director Scott Aukerman

1st AD Cassandra Laymon

Production Manager Charlie Dibe

FilmL.A. Coordinator Melissa Levine

Location Manager ERIC FIERSTEIN
Primary Phone Mobile - 310-871-2411
Secondary Phone

Location Assistant N/A N/A
Primary Phone Mobile - 000-000-0000
Secondary Phone

Fees

FILMLA NON-REFUNDABLE FILM PERMIT RIDER FEE	$109.00

Total Permit Fee $109.00

Number of Locations 1

NOT A PERMIT

FilmL.A., Inc.
6255 W Sunset Blvd, 12th Floor
Hollywood, CA 90028
t: (213)977-8600 - f: (213)977-8601
www.filmla.com

Summary Information — Location

Permit Number	F00144119-A	**Location Manager**	ERIC FIERSTEIN
Production Company	PINEAPPLE HARVEST, INC	Primary Phone	Mobile - 310-871-2411
Insured Company	PINEAPPLE HARVEST, INC	Secondary Phone	
Production Title	PINEAPPLE HARVEST		

Location Address 5251 Hollywood Blvd, Los Angeles, CA, 90027

Location Name HARVARD HOUSE MOTEL

Location Type Motel

Film Dates 10/26/2018 - 10/26/2018 07:00 - 23:59 1 day

Open or Closed to the Public Closed

Generic Conditions *LA CITY AND/OR LA COUNTY FIRE CHECKLIST ATTACHED TO FINAL PERMIT. THE PERMITTEE IS RESPONSIBLE FOR COMPLETING CHECKLIST PRIOR TO FILMING ACTIVITY AT THIS LOCATION. NON COMPLIANCE MAY RESULT IN ASSIGNMENT OF A FIRE OFFICER.
Community Survey Obtained
Must Maintain 5' Clearance on Sidewalks/Walkways
Must maintain local/emergency access
No cast or crew parking on area streets
No interference with merchant activity.

Please see attached document Hollywood btwn Harvard east 300' NS Curb - Pineapple Harvest.pdf

Equipment on Location

Type	Quantity
5 or 10 ton trucks	6
Cast/Crew vehicles	85
Catering Truck	2
Condors	1
Cube Trucks	4
Generator	1
Honey Wagons	2
Motor Homes	2
Picture vehicles	5
Portable restrooms	2
Stakebed Trucks	2
Trailers	6

Personnel on Location

Type	Quantity
Cast	10
Crew	95
Extras	20
Off-Duty/Retired LAPD Officer(s)	2
Spot Check	1

NOT A PERMIT

FilmL.A., Inc.
6255 W Sunset Blvd, 12th Floor
Hollywood, CA 90028
t: (213)977-8600 - f: (213)977-8601
www.filmla.com

Summary Information — Location

Permit Number	F00144119-A	**Location Manager**	ERIC FIERSTEIN
Production Company	PINEAPPLE HARVEST, INC	Primary Phone	Mobile - 310-871-2411
Insured Company	PINEAPPLE HARVEST, INC	Secondary Phone	
Production Title	PINEAPPLE HARVEST		

Vans	6

Filming Activities Drive by; Drive ups & away; Equipment on property; Equipment on sidewalk, in curb lane & across street; Exterior establishing shots; Exterior motion without sound; Interior Dialogue; Interior motion without sound; Intermittent pedestrian control; Intermittent traffic control - 2 minute standard (except 0700-0900 hrs & 1500-1900 hrs); Rain effects; Wetdown; Interior hotel room ground floor and second floor; Hotel will not be open to the public; ; Rain towers on property; ;

Jurisdiction **Political:** Los Angeles City - Council District 13 **Police:** Los Angeles Police Department **Fire:** Los Angeles City

Thomas Guide **Page:** 593 **Grid:** G4

Coordinator Note SPOT CHECK

Coordinator Note RIDER A ALLOWS FOR LEGAL PARKING IN FRONT OF LOCATION FOR 1 CUBE TRUCK, 1 5-TON TRUCK, 1 SMALL TRAILER. PER OFFICER HERNANDEZ

Parking

Base Camp	1760 N Gower St, Los Angeles, CA, 90028	**Crew Parking**	1760 N Gower St, Los Angeles, CA, 90028
Location Type : Other Location		Location Type : Other Location	

NOT A PERMIT

Permit #F00144119-A

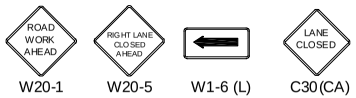

W20-1 W20-5 W1-6 (L) C30(CA)

Ⓢ TRAFFIC SIGNAL

● TRAFFIC CONE

TYPE I W/ SIGN

FLASHING ARROW SIGN (FAS)

ALL TRAFFIC CONTROL WILL BE INSTALLED TO MEET OR EXCEED THE LATEST CA-MUTCD MINIMUM REQUIREMENTS

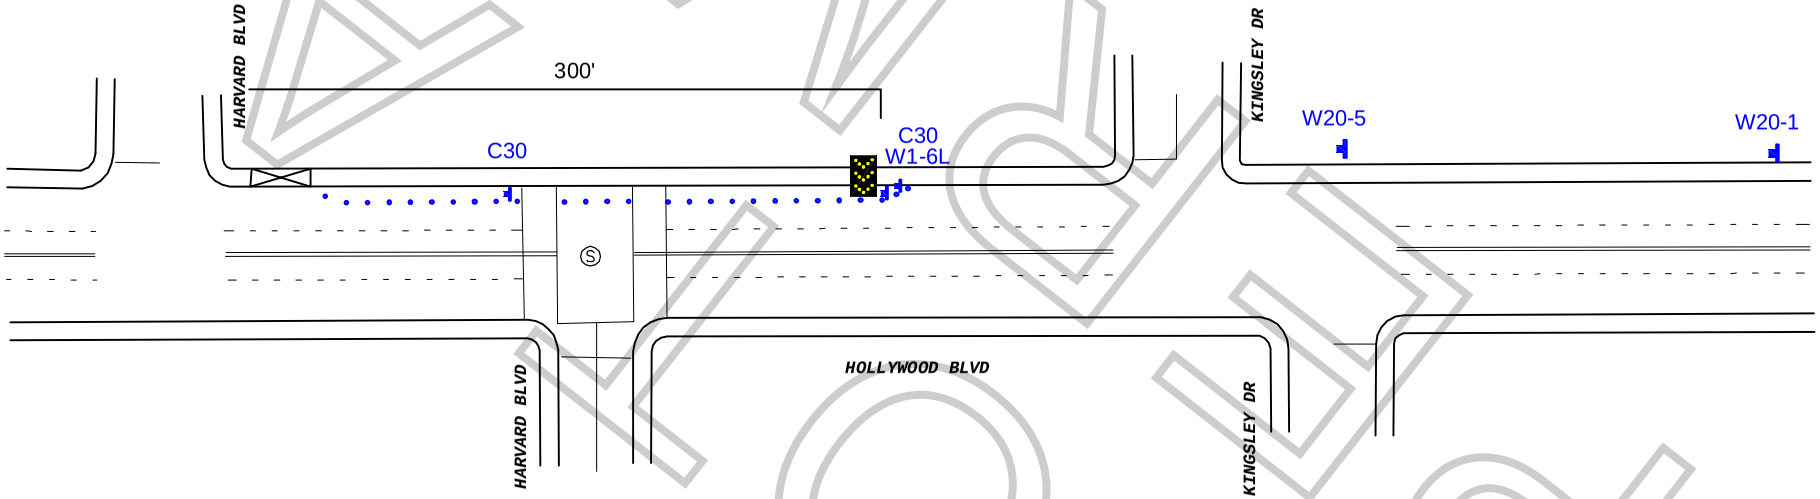

WORK ZONE TRAFFIC CONTROL PLAN
GENERAL NOTES

1. DATE/TIME: 10-26-18 FROM 07:00 HOURS TO 23:59 HOURS.

2. ALL SIGNING, STRIPING, AND TRAFFIC CONTROL DEVICES SHALL CONFORM TO THE (CURRENT) STATE OF CALIFORNIA DEPARTMENT OF TRANSPORTATION (CALTRANS) STANDARD PLANS AND STANDARD SPECIFICATIONS, CALIFORNIA MUTCD, AND ANY ADDENDUMS THERETO, AND AS SHOWN ON THESE PLANS, SYMBOLS AND ABBREVIATIONS USED ARE SHOWN ON CALTRANS STANDARD PLANS.
3. THERE WILL BE NO INTERFERENCE WITH TRAFFIC SIGNALS OR CROSSWALKS.
4. CONES WILL BE 28" MINIMUM HEIGHT AND HAVE REFLECTORIZED SLEEVES FOR NIGHT WORK.
5. POLICE WILL DIRECT TRAFFIC IF NECESSARY.

TCP FOR: PINEAPPLE HARVEST

LOCATION: N/S CURB - HOLLYWOOD BLVD
FROM HARVARD EAST 300'
LOS ANGELES, CA

CONTACT: ERIC FIERSTEIN
PH# 310.871.2411
TIM BALLOU
OFFICE# 213.763.9000

JCL TRAFFIC SERVICES
(213) 622-9775
C31-CA Lic # 805357

DATE REVISIONS

DRAFTER: E. RAMIREZ
SCALE: N.T.S.
FILM LA: MELISSA LEVINE

FINAL WORK ZONE